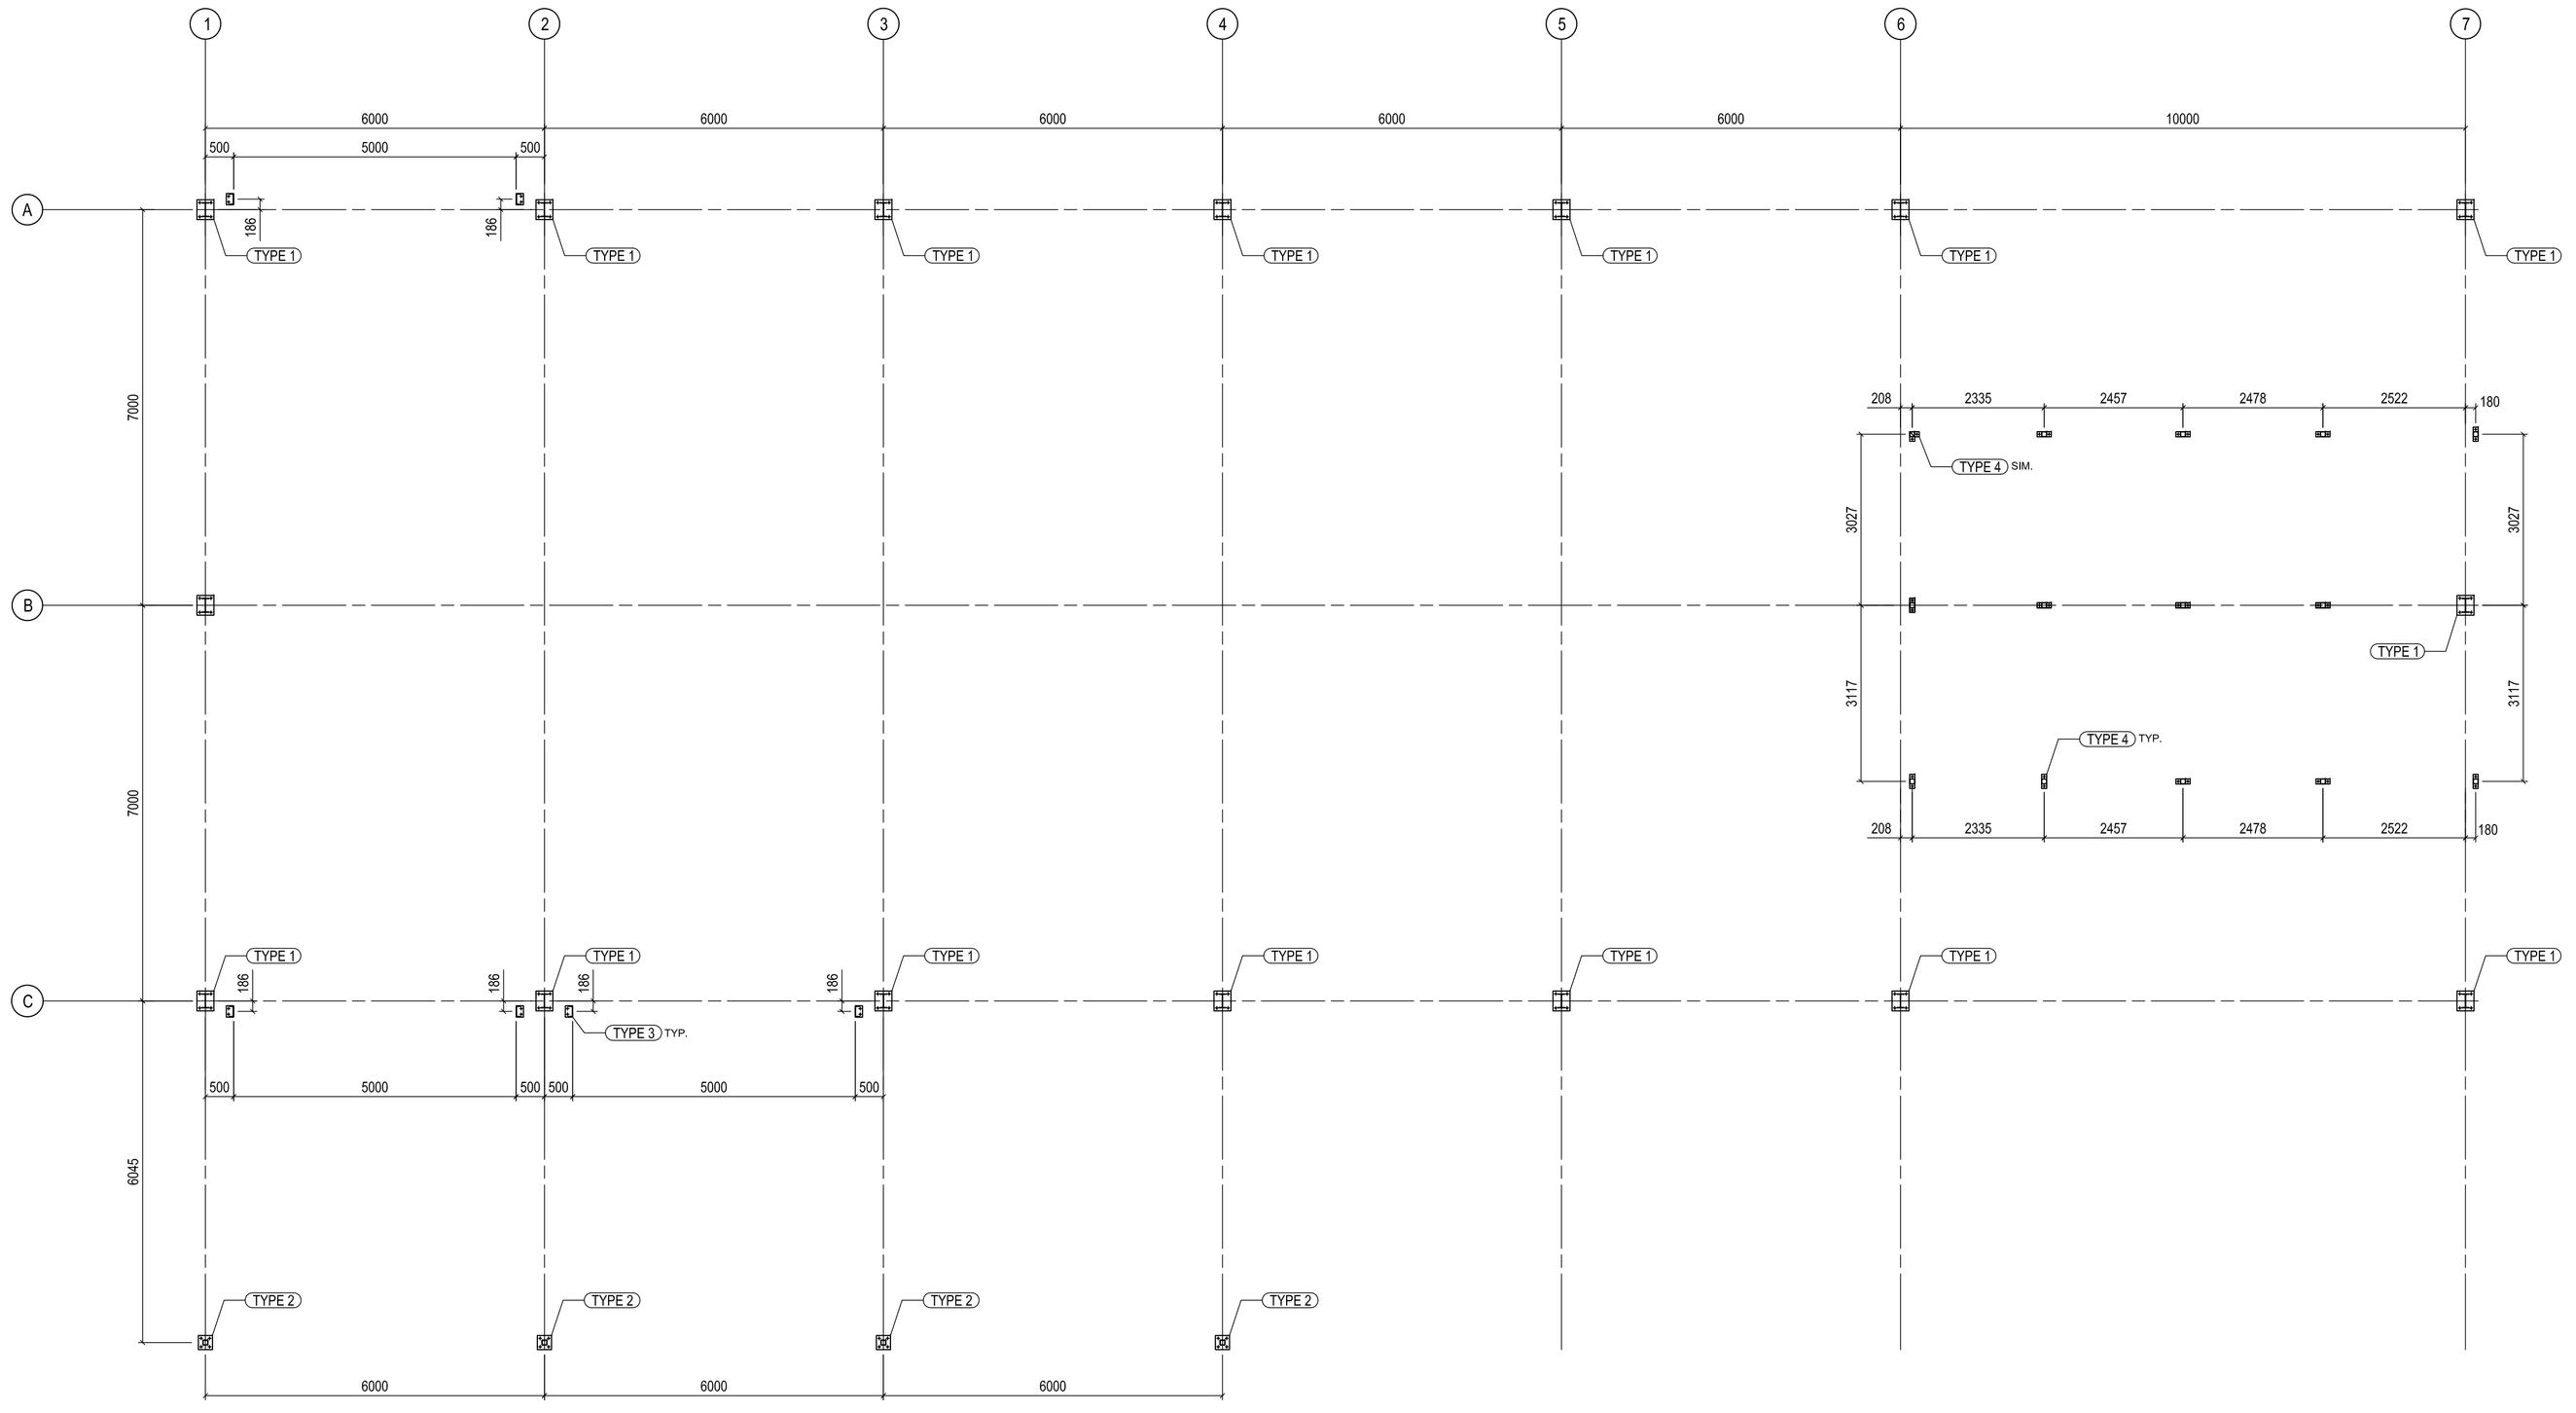

BASE PLATE/ HD BOLT LOCATION PLAN

SCALE 1:75

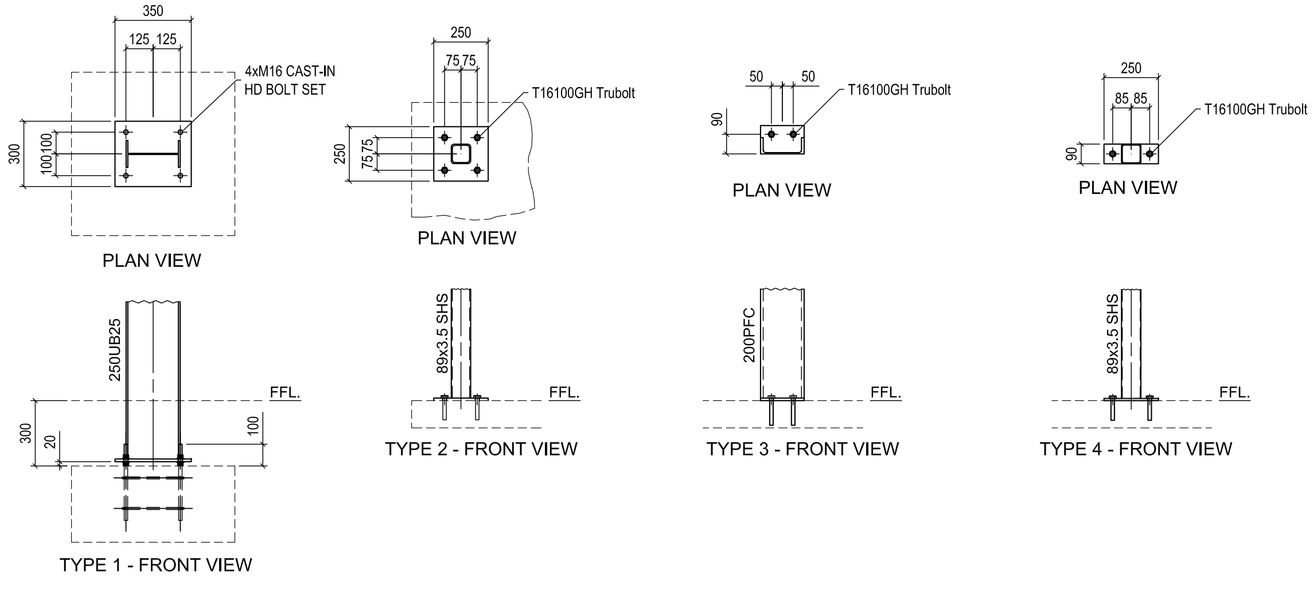

NOTES
GENERAL
- REMOVE ALL SHARP EDGES AND BURRS
- ALL HOLES Ø22 UNLESS NOTED
-

REV	DESCRIPTION	DATE	DWN
A	FOR CONSTRUCTION	23-10-12	DAS

MASTER DRAFTING & DESIGN
MOBILE 0407 675527 FACSIMILE (07) 5444 0494
Email. alan@masterdrafting.com.au
Unit 3/ 15-17 Edward Street
Alexandra Headland Q 4572

SLICK FAB SHOP
BHP BILLITON IRON ORE LTD.
STEEL FRAMED WORKSHOP - JIGGALONG WA
WORKSHOP - BASE PLATE/ HD BOLT LOCATION PLAN

JOB NUMBER	SHEET SIZE	THIRD ANGLE PROJECTION.
11017	A1	

DRAWING NUMBER	REV
11017-MP01	A

PLOT DATE: 23/10/2012 - PLOT SETUP - A1.PDF