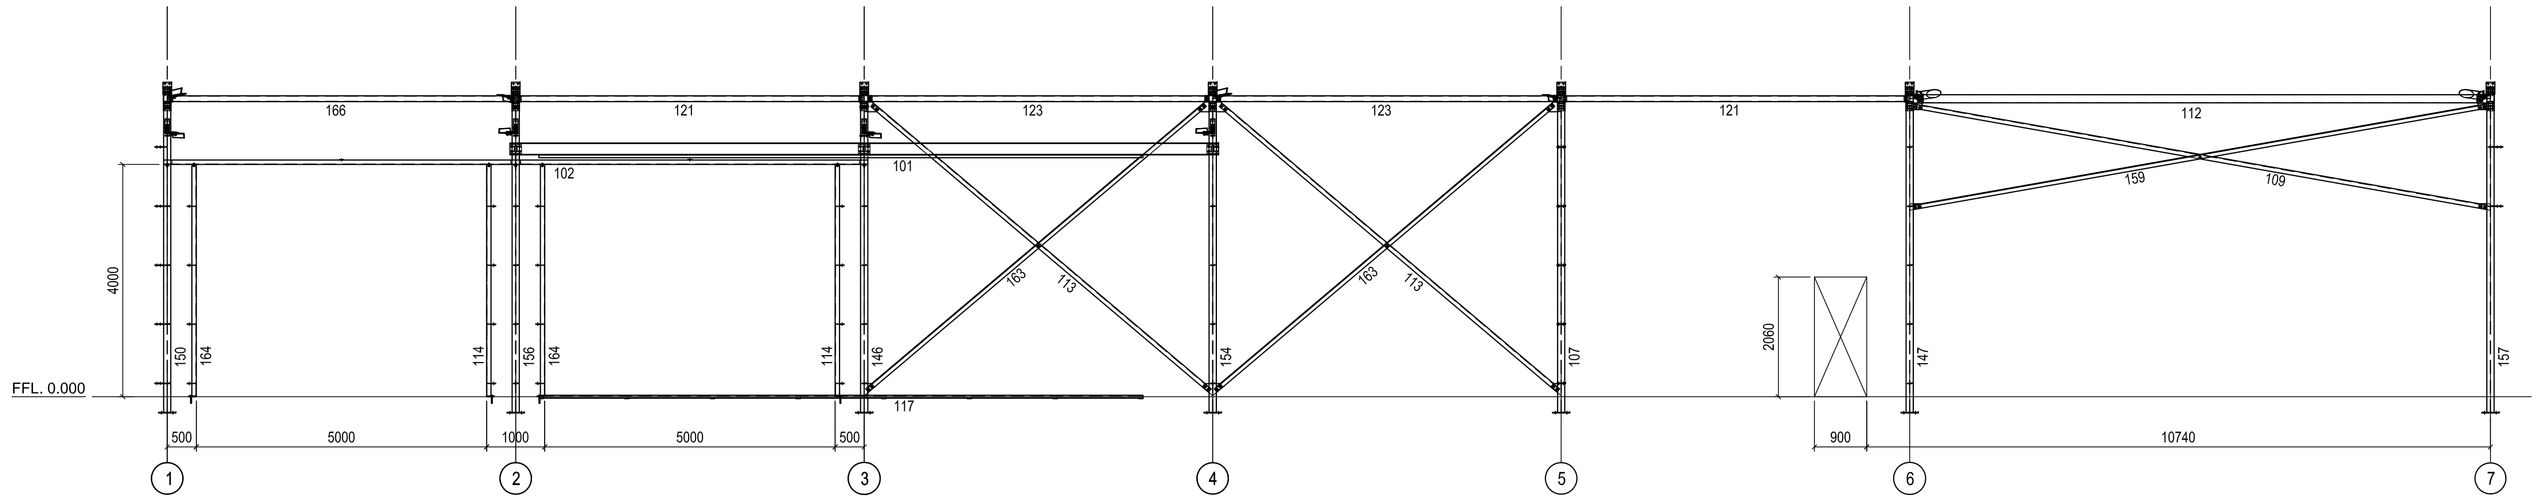

STEEL ELEVATION - GRID C

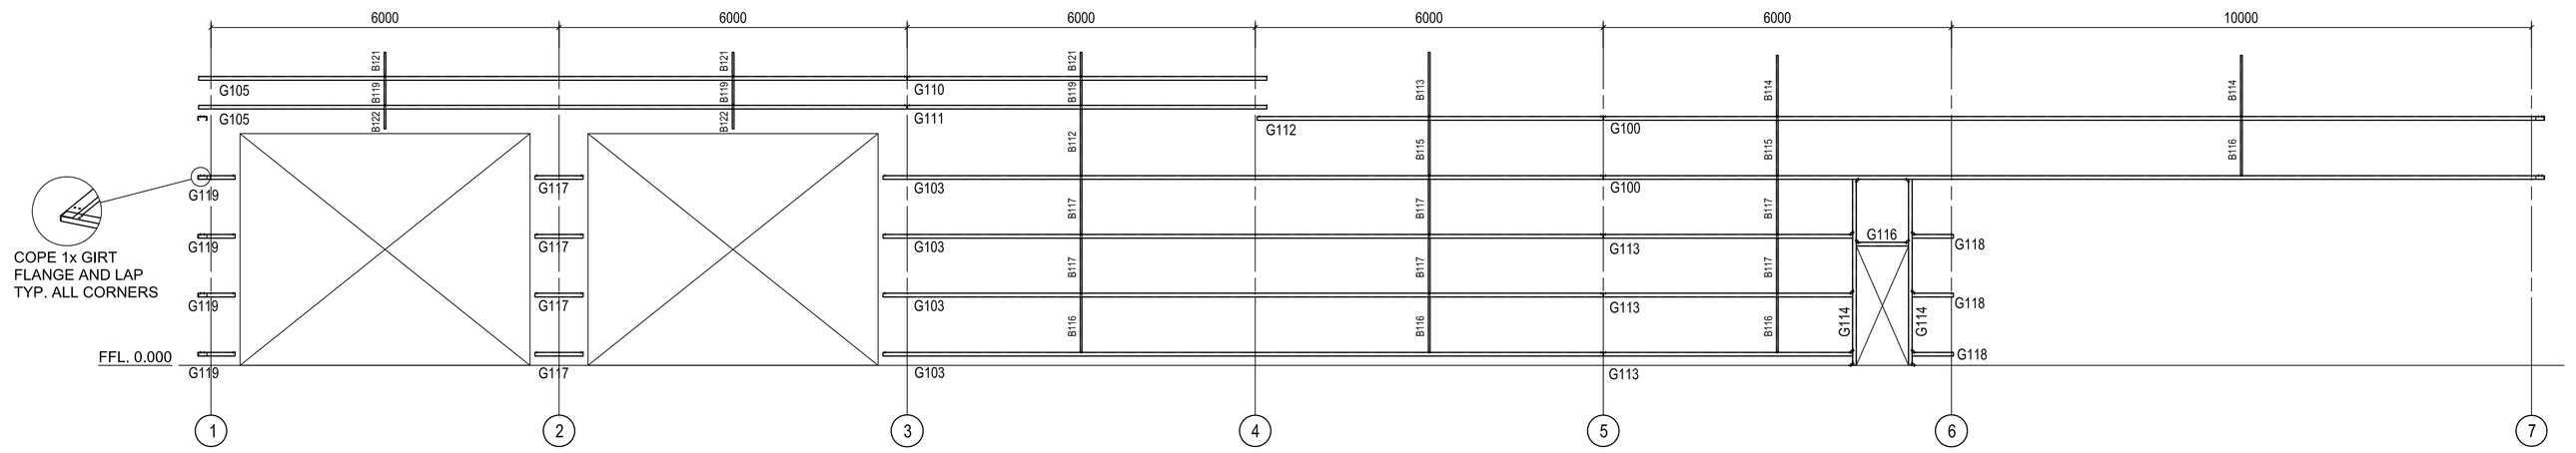

WALL ELEVATION - GRID C

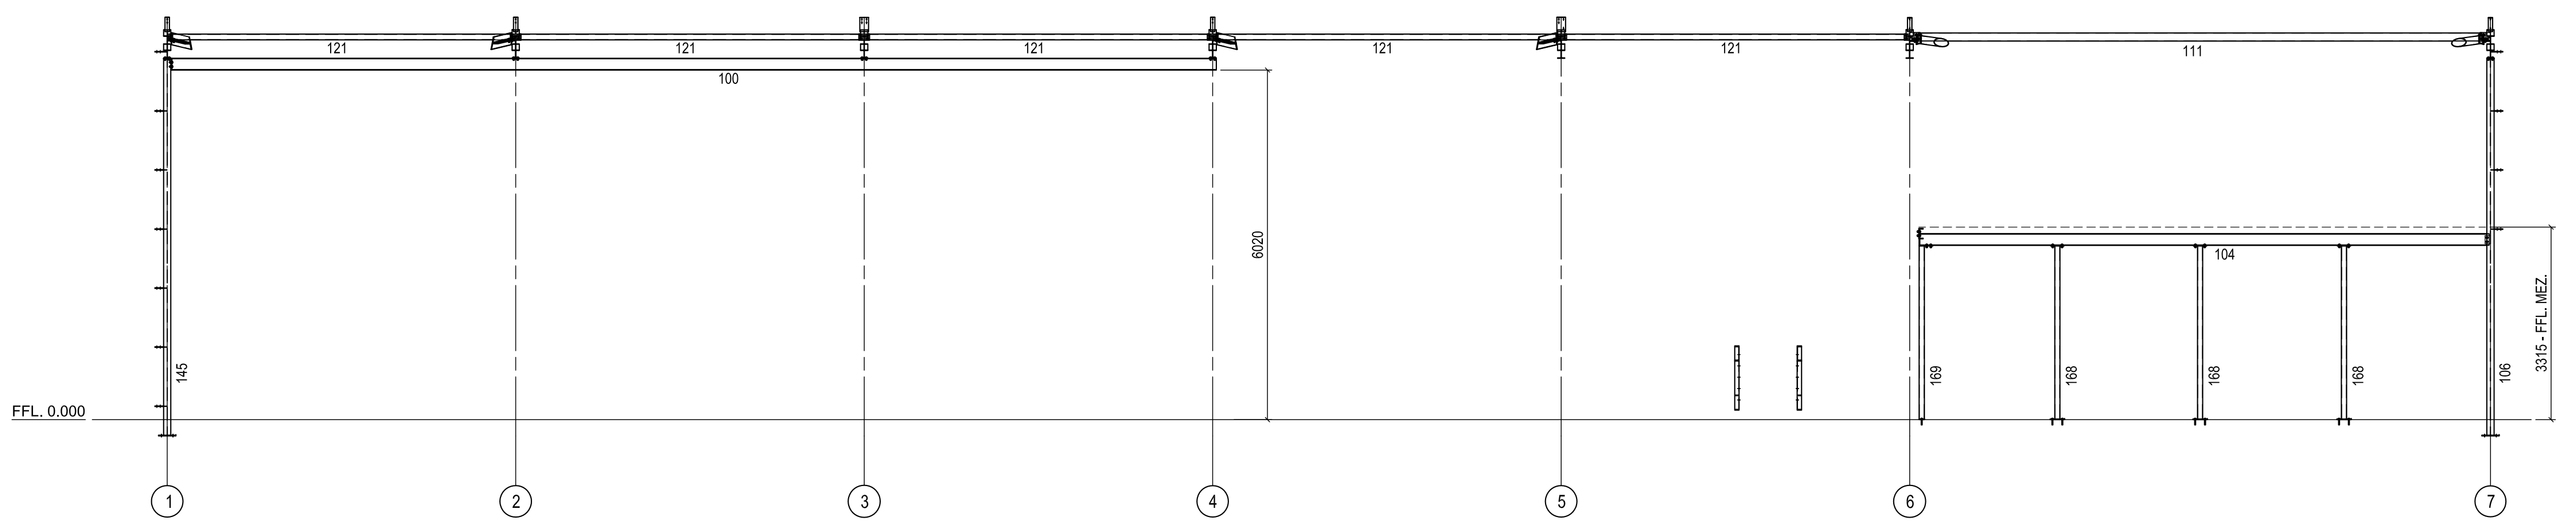

STEEL ELEVATION - GRID B

WORKSHOP - STEEL AND WALL ELEVATIONS

SCALE 1:75

NOTES	REV	DESCRIPTION	DATE	DWN
GENERAL - REMOVE ALL SHARP EDGES AND BURRS - ALL HOLES Ø22 UNLESS NOTED -	A	FOR CONSTRUCTION	23-10-12	DAS

MASTER DRAFTING & DESIGN
MOBILE SHOP 16 FINLEY
Facsimile (07) 5484 0484
Email: allan@masterdrafting.com.au
UNIT 3/ 15-17 EDWARD STREET
ALEXANDRA HEADLAND Q 4572

SLICK FAB SHOP
BHP BILLITON IRON ORE LTD.
STEEL FRAMED WORKSHOP - JIGGALONG WA
WORKSHOP - STEEL AND WALL ELEVATIONS

JOB NUMBER	SHEET SIZE	THIRD ANGLE PROJECTION.
11017	A1	

DRAWING NUMBER: 11017-MP06
REV: A

PLOT DATE: 23/10/2012 - PLOT SETUP: A1.PSF